

T10N-R01E-03_0000_MCS

PHONE CALL

FOR _____ DATE 9-21-07 TIME 9:30 A.M.
P.M.

M _____

OF Lee Off

PHONE ☐ FAX ☐ MOBILE 332-6366

AREA CODE

NUMBER

EXTENSION

MESSAGE _____

info on sec 3 NE

T9N R1E

PHONED

RETURNED
YOUR CALL

PLEASE CALL

WILL CALL
AGAIN

CAME TO
SEE YOU


WANTS TO
SEE YOU

SIGNED

SECOND NATURE™  RECYCLED

 FORM 74620


RR spike
sec 3 N $\frac{1}{4}$
Ben So 0-01

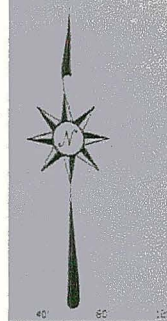

SCALE 1" = 40'

LEGEND


- [illegible]

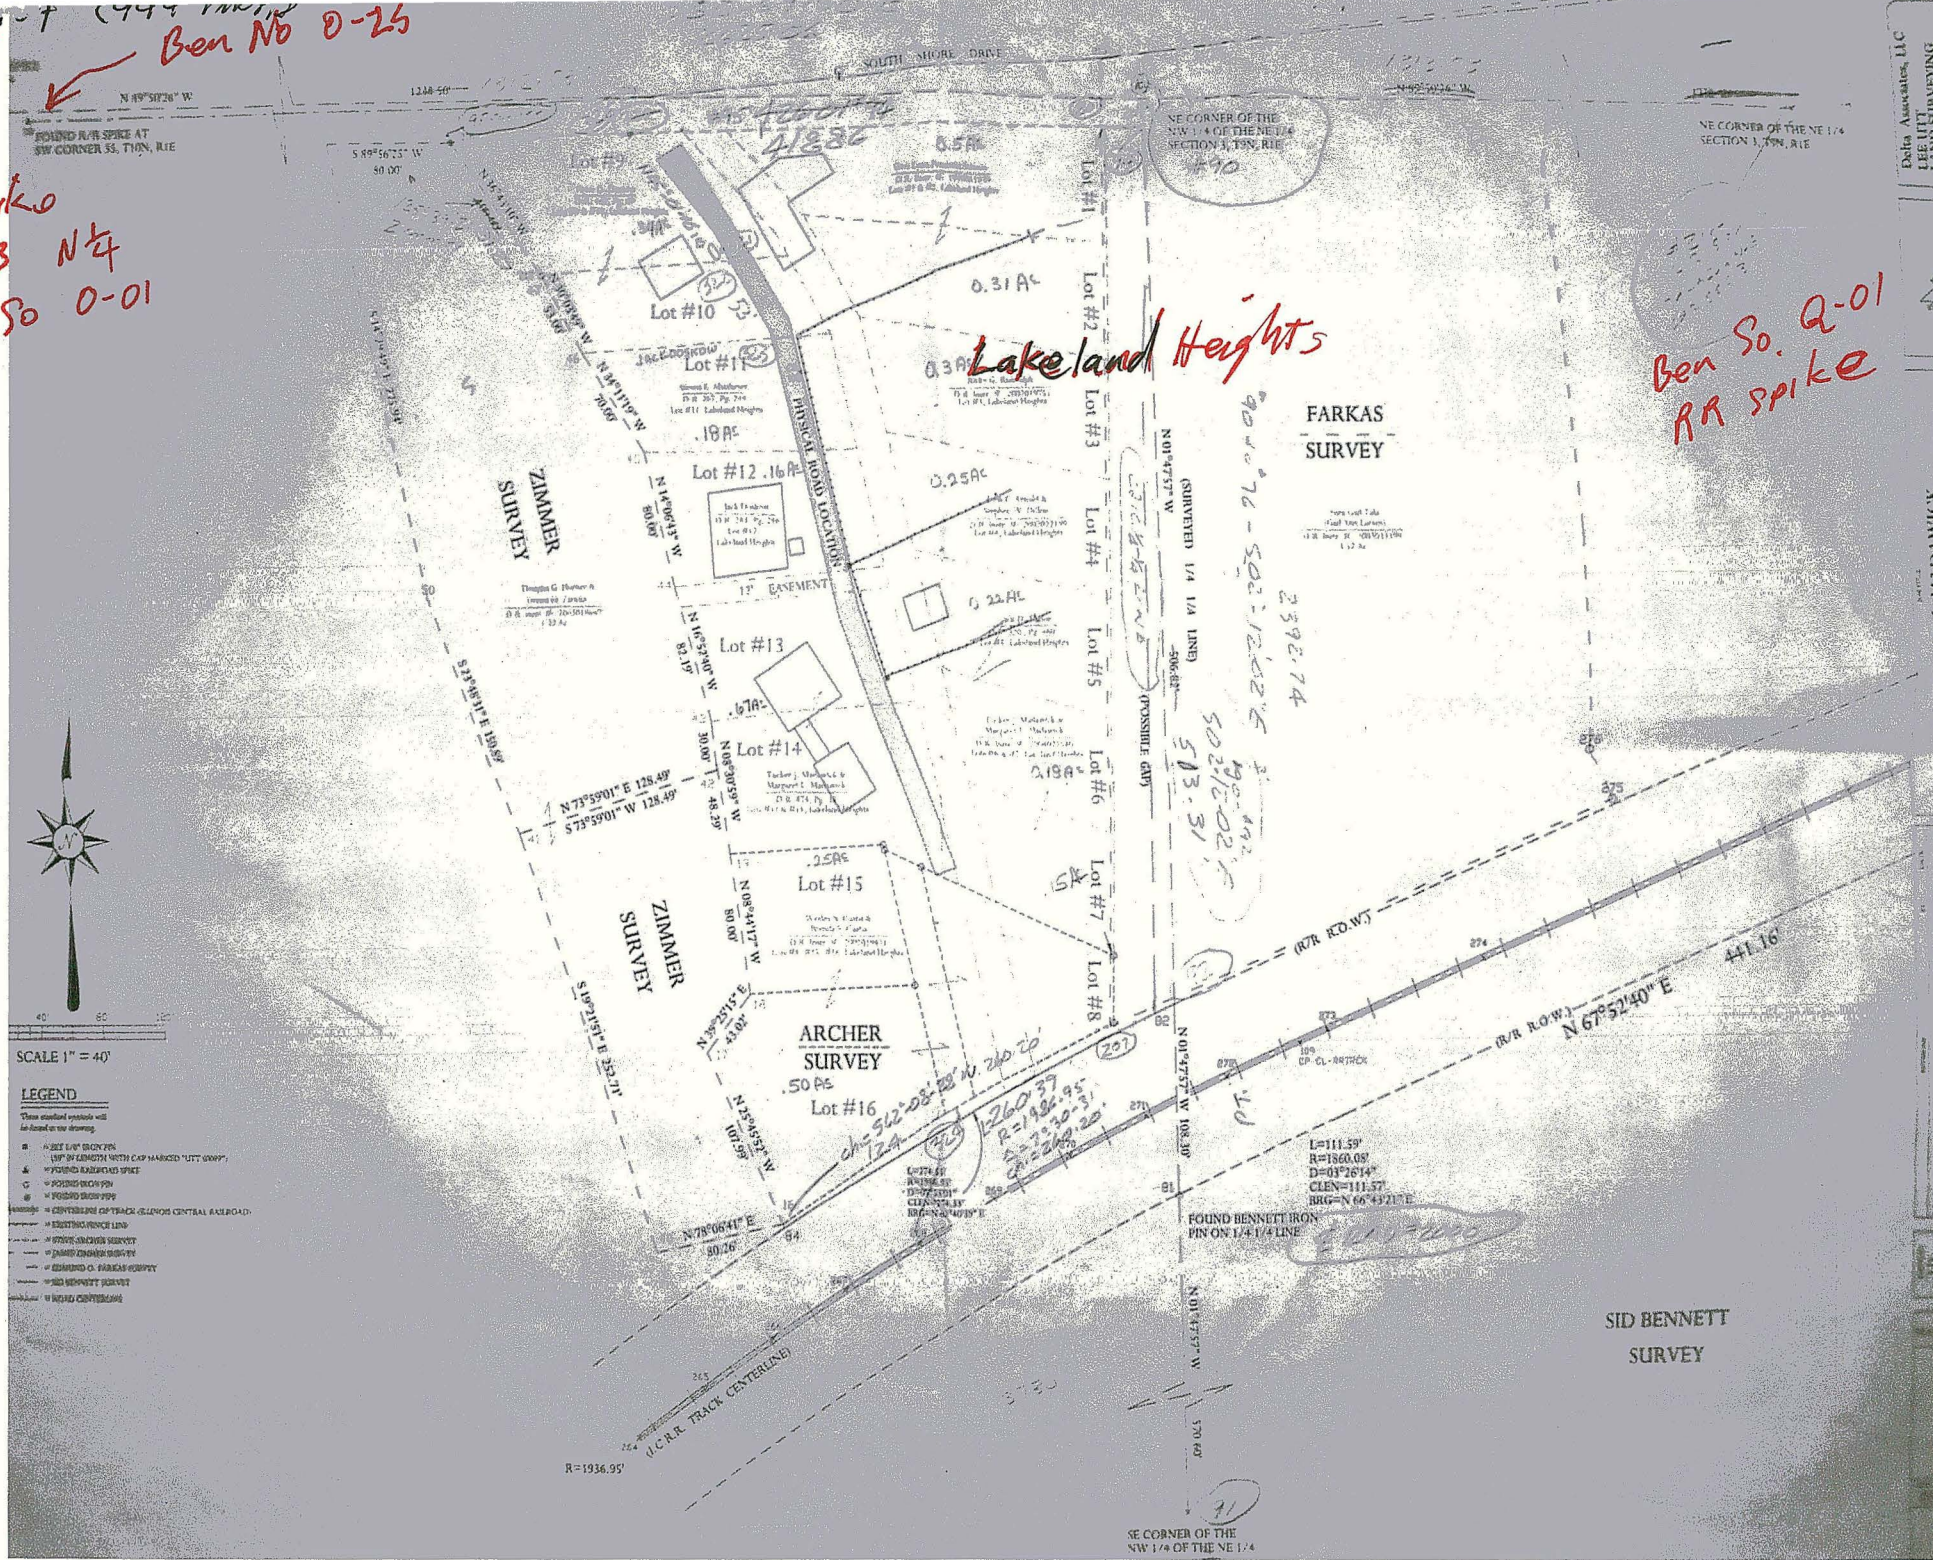

TRI CO Surveying & Mapping


Edmund O. Farkas, Registered Land Surveyor

103 West Temperance
P.O. Box 96
Ellettsville, Indiana 47429
Phone: 812-876-2305

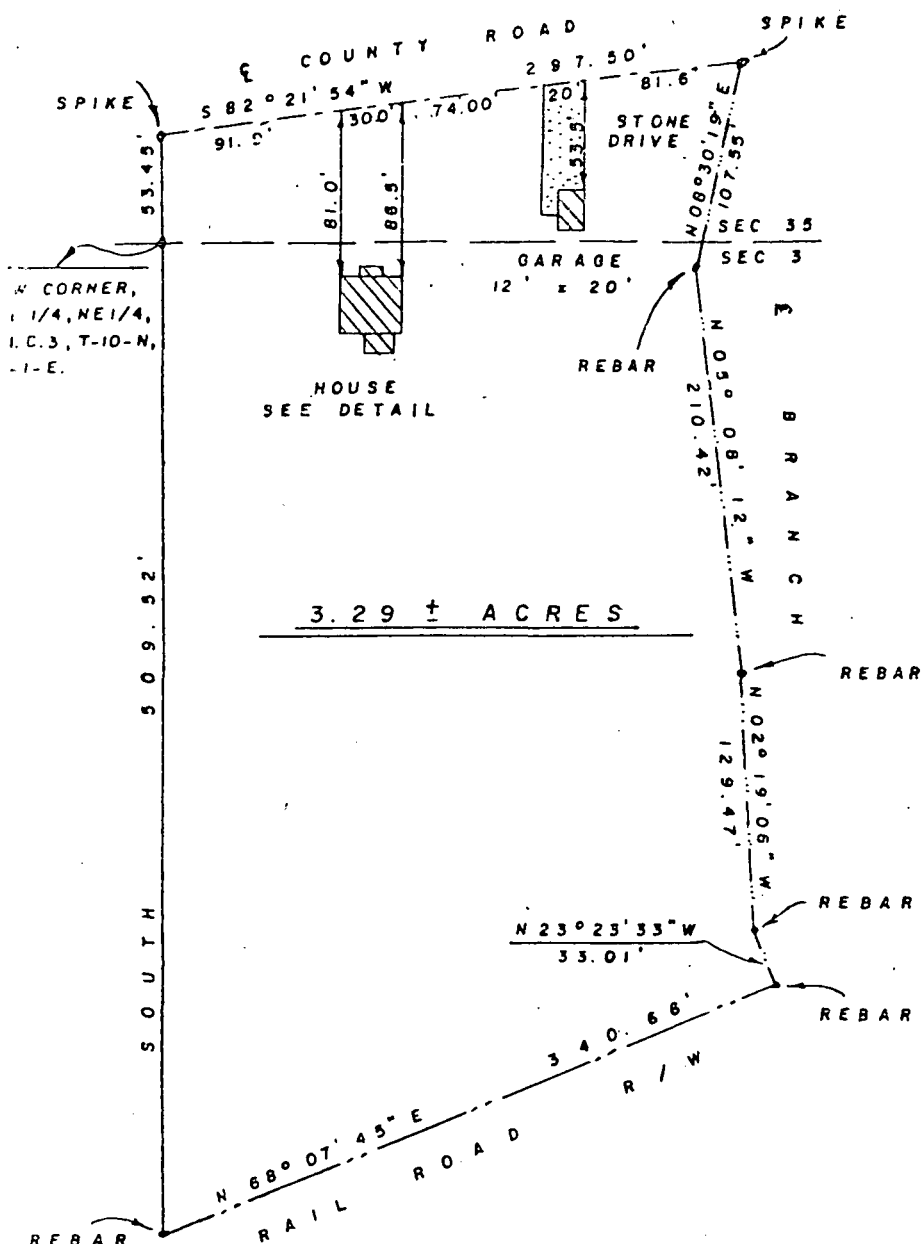

SCALE: 1" = 100'

DETAIL
(SCALE: 1" = 30')

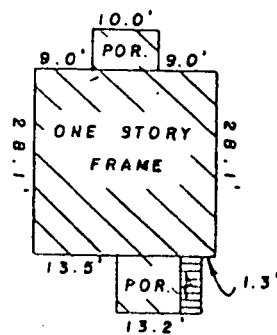

I, Edmund O. Farkas hereby certify that I am a Registered Land Surveyor; licensed in compliance with the Laws of the State of Indiana; that this plat and the following description correctly represent an improvement survey completed under my supervision on December 16, 1980; that all improvements on said surveyed property do not encroach upon adjacent properties nor are there any encroachments upon said surveyed property by adjacent properties; that all monuments shown thereon actually exist and that their location and type are to the best of my knowledge accurately shown.

Edmund O. Farkas
Registered Land Surveyor
Ind. Reg. No. S0114